


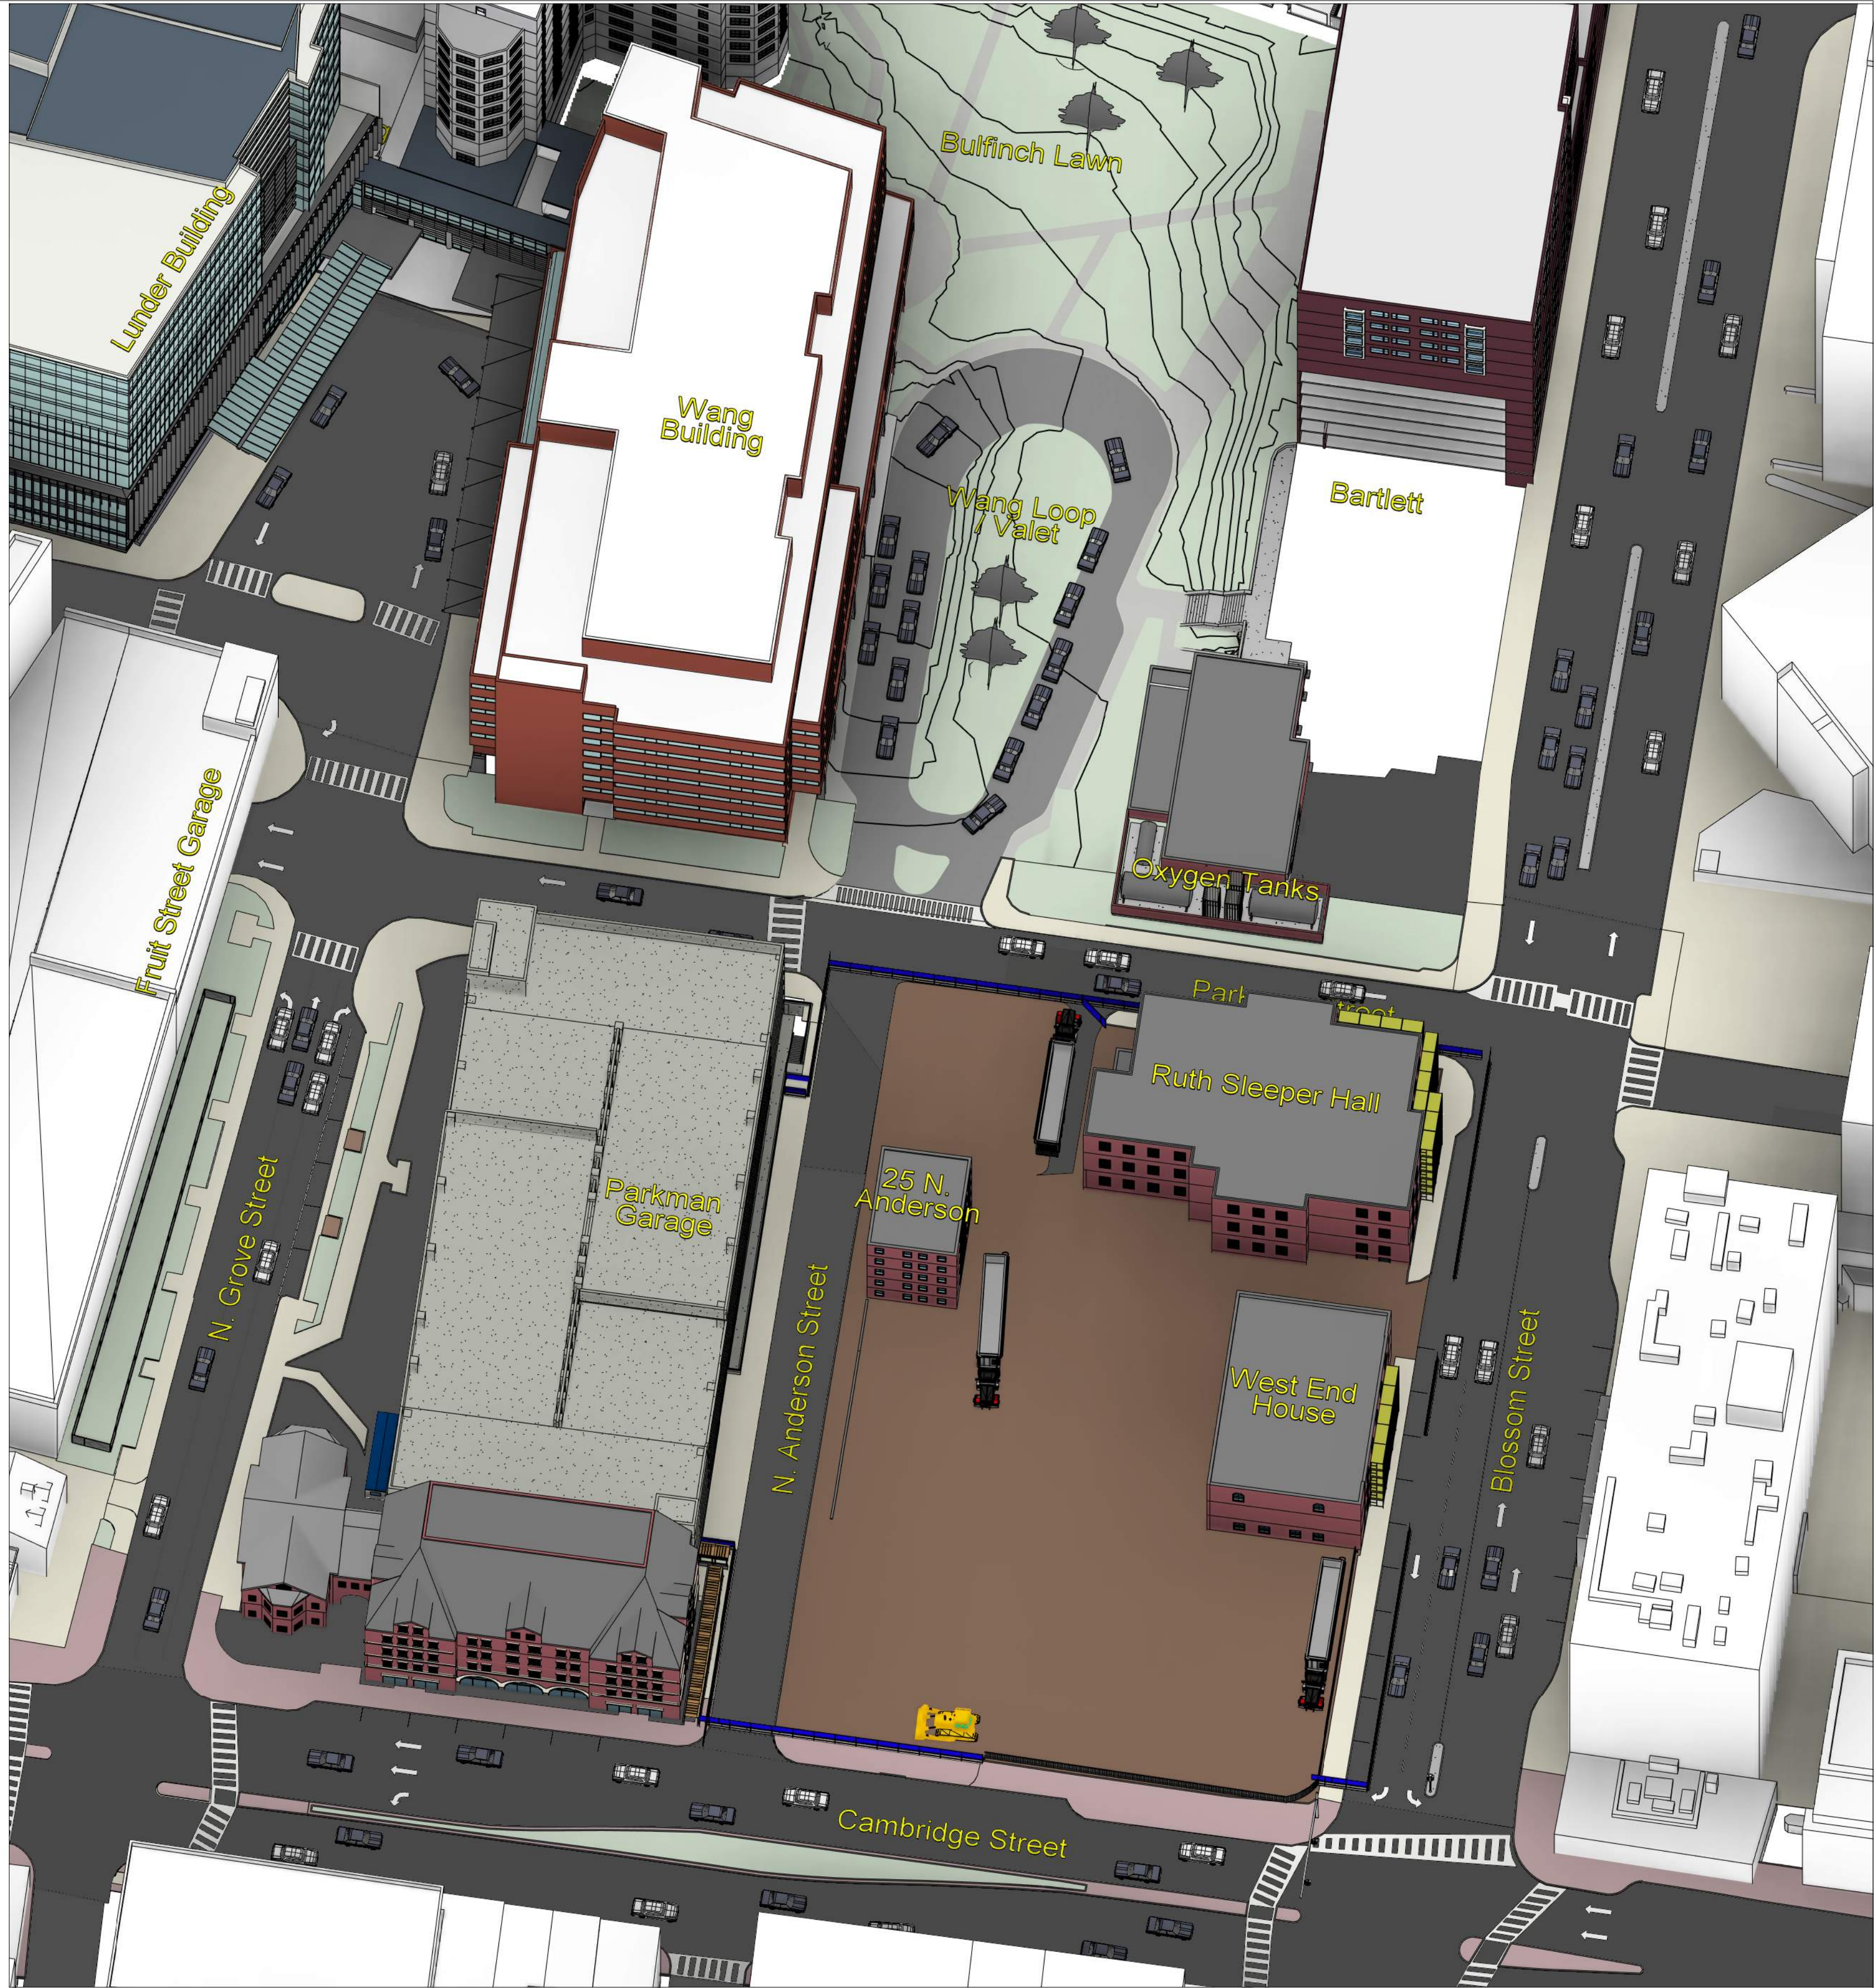

KEY	
	Site fence with scrim
	Site fence on jersey barrier
	Existing site fence
	Pedestrian travel
	Police detail


Site Activity - Q2-Q3 2022

- Bike storage removed
- Ruth Sleeper Hall "doghouse" removed
- Abatement of 25 North Anderson, West End House and Ruth Sleeper Hall is ongoing





- Staging installed on West End House and Ruth Sleeper Hall for salvage of masonry

		MGH CAMBRIDGE STREET PROJECT	
SK-0051		4B - Abatement / Masonry Salvage	
REV:		Original Issue Date: 7/26/2022	
		By: DMW & MAS	

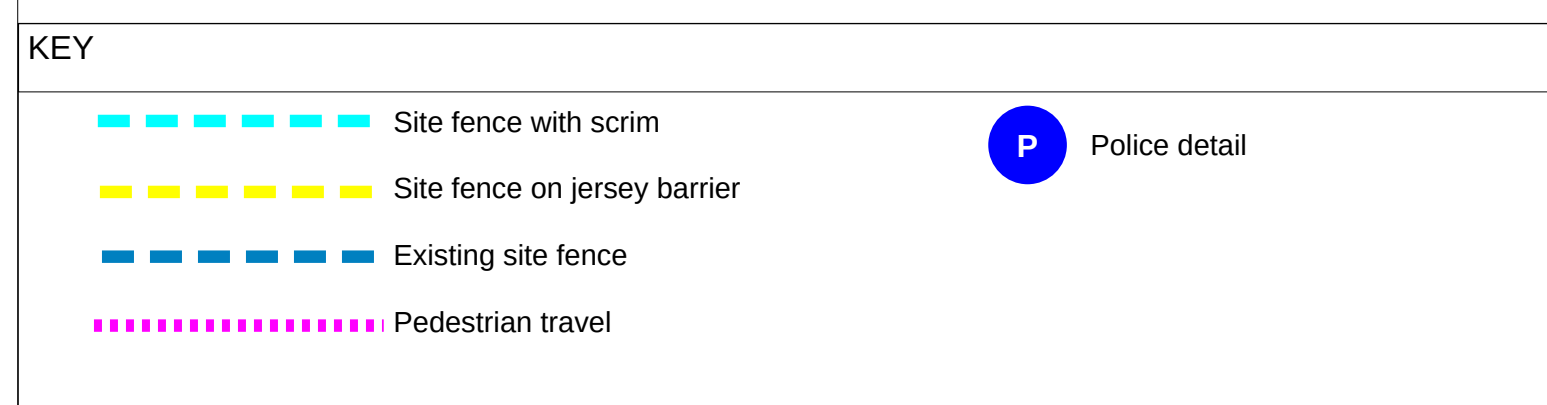

- Demolition of 25 North Anderson Street
- Masonry Salvage/Abatement at WEH & RSH
- Site Clearing and Demolition

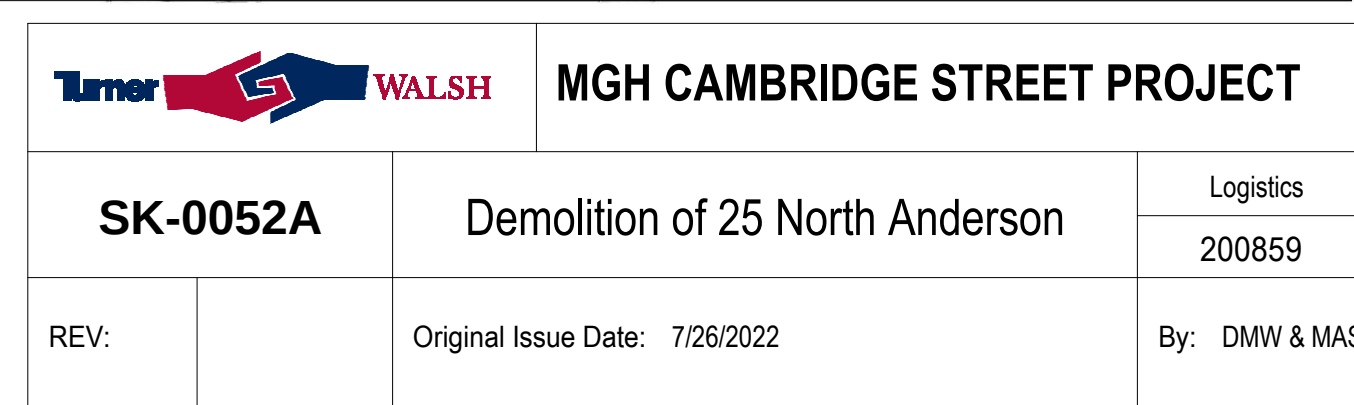

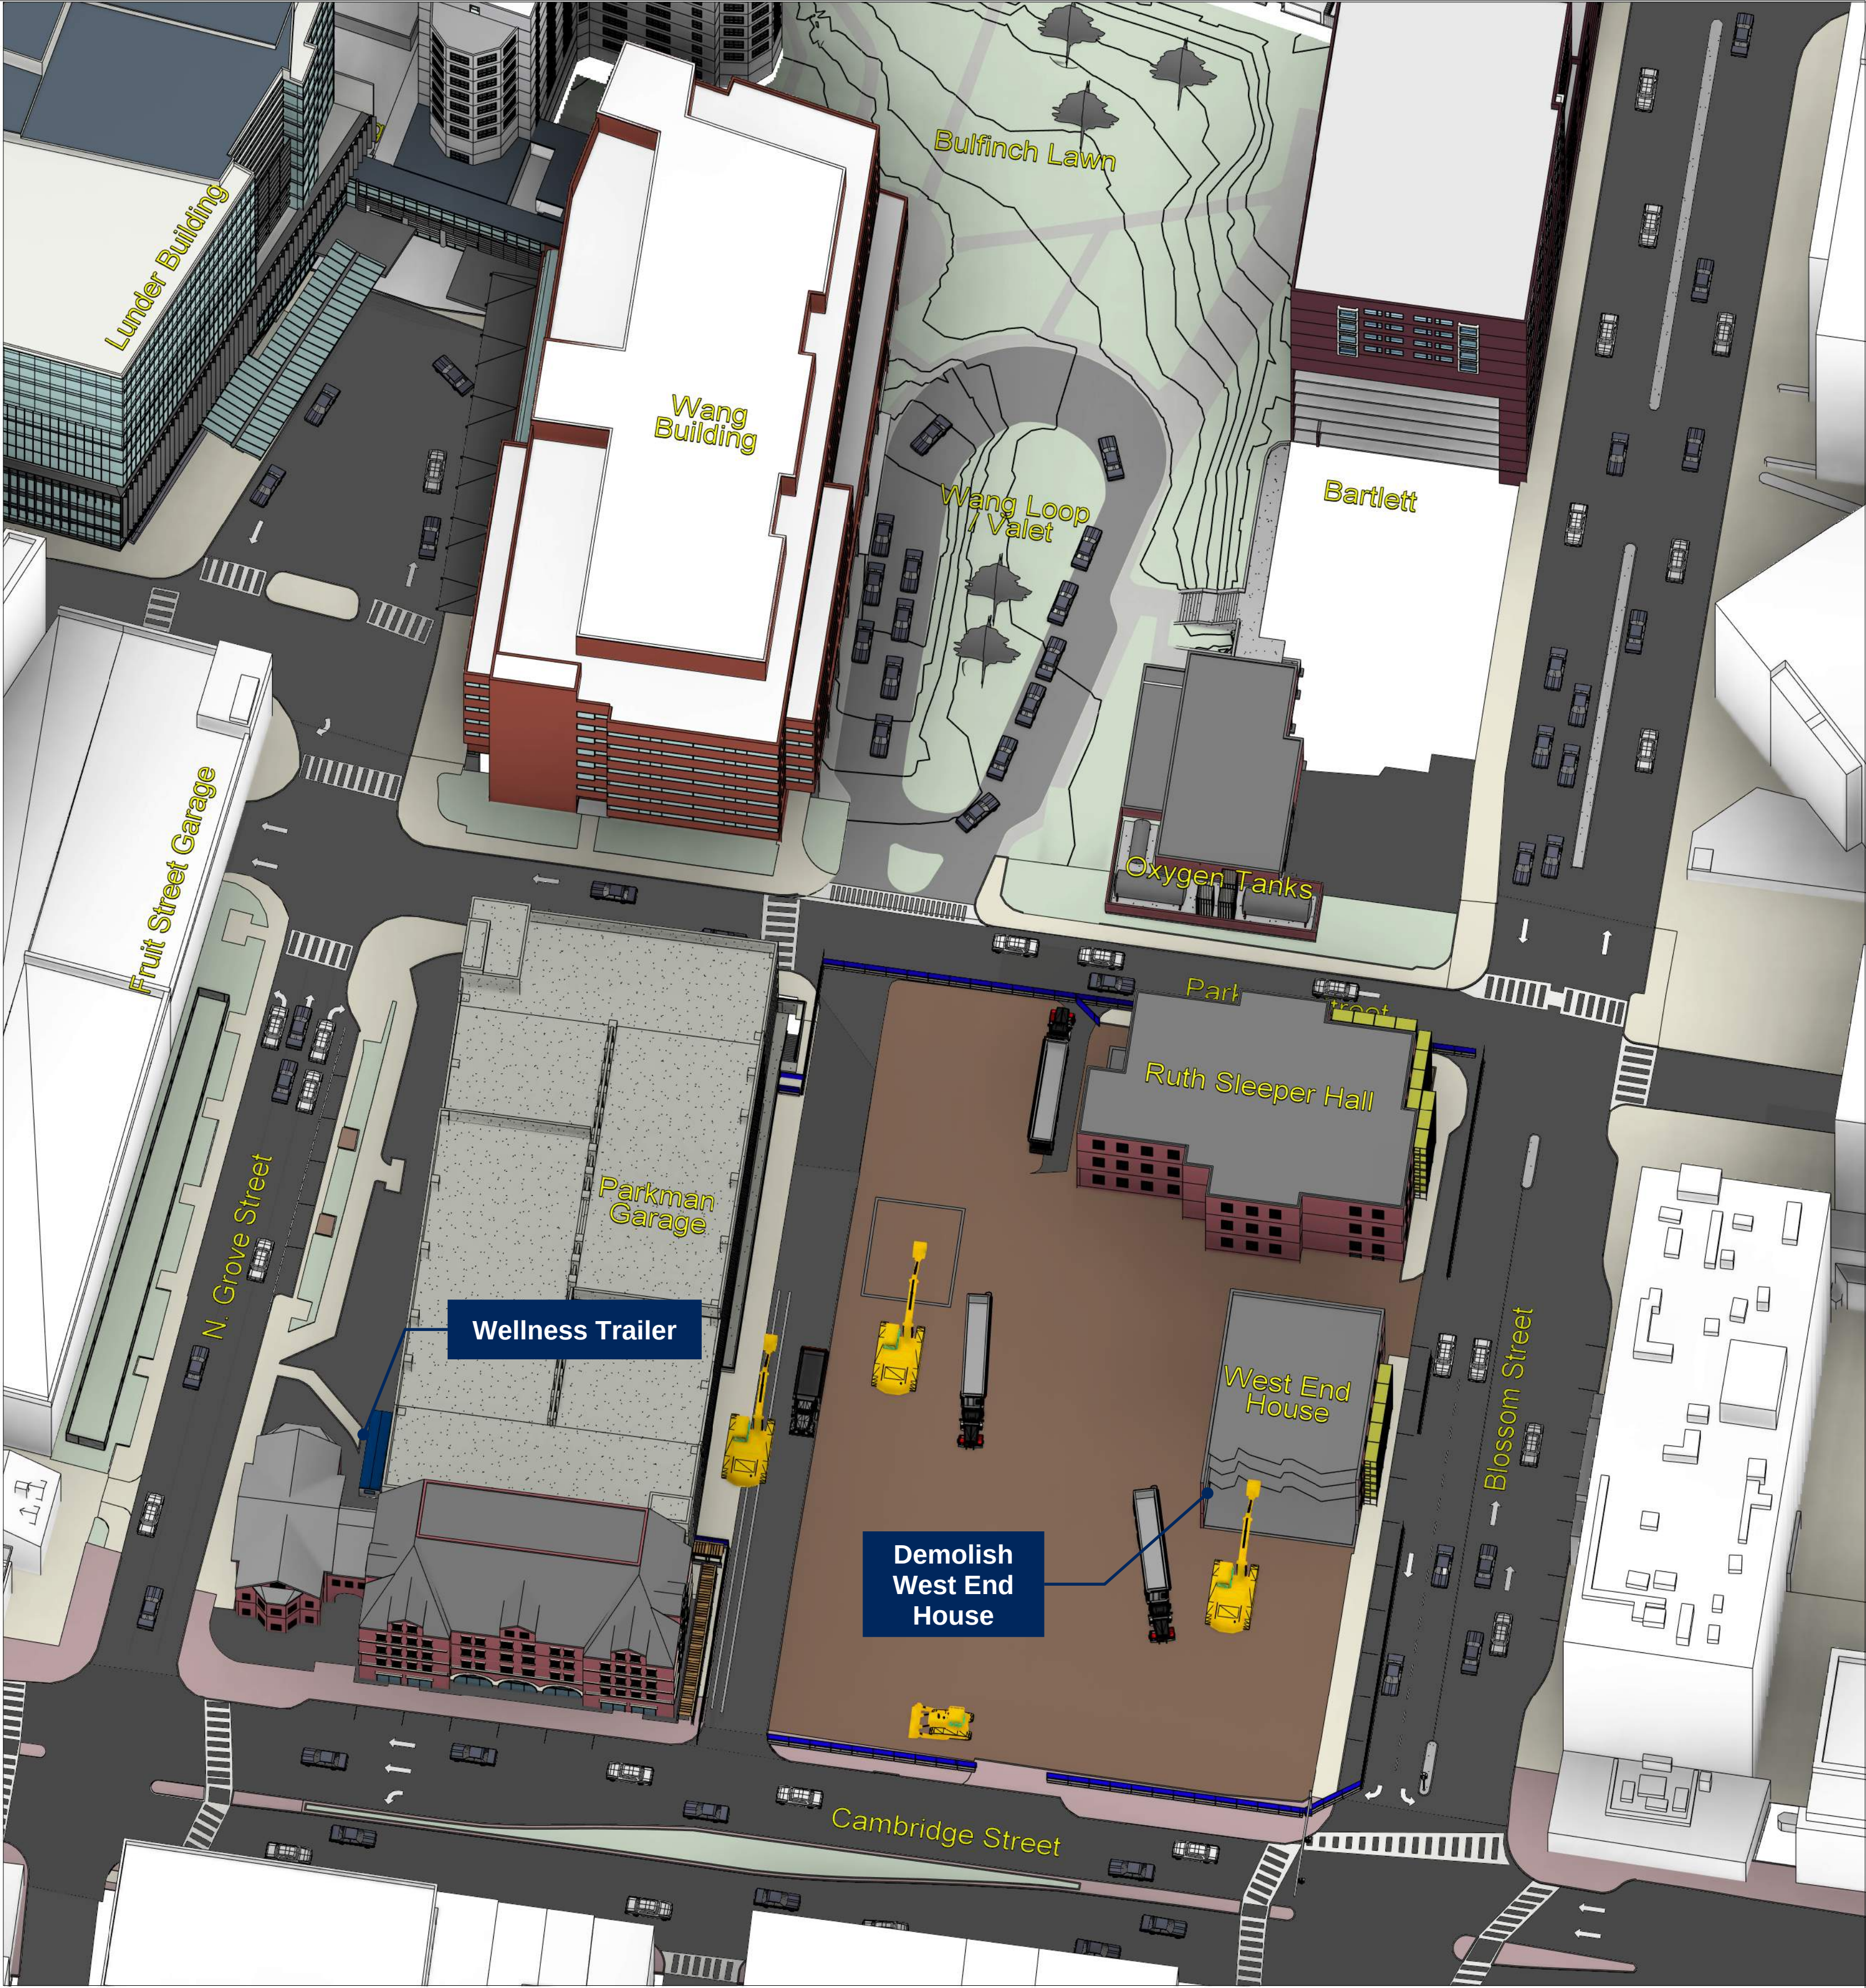

KEY	
	Site fence with scrim
	Site fence on jersey barrier
	Existing site fence
	Pedestrian travel
	Police detail

- Site Activity - Q3 2022**
- Demolish West End House
 - Abatement/Masonry Salvage at Ruth Sleeper Hall
 - Prepare bypass road

Turner WALSH		MGH CAMBRIDGE STREET PROJECT	
SK-0052B		Demolition of West End House	
REV:		Original Issue Date: 7/26/2022	
		By: DMW & MAS	




KEY	
	Site fence with scrim
	Site fence on jersey barrier
	Existing site fence
	Pedestrian travel
	Police detail

- Site Activity - Q3 2022**
- Fill WEH Basement
 - Construct Bypass Road
 - Abatement/Masonry Salvage at Ruth Sleeper Hall
 - Mobilize for pretrenching.




Turner WALSH		MGH CAMBRIDGE STREET PROJECT	
SK-0052C		Build Parkman By-Pass Road	
REV:		Original Issue Date: 7/26/2022	
		Logistics 200859	
		By: DMW & MAS	

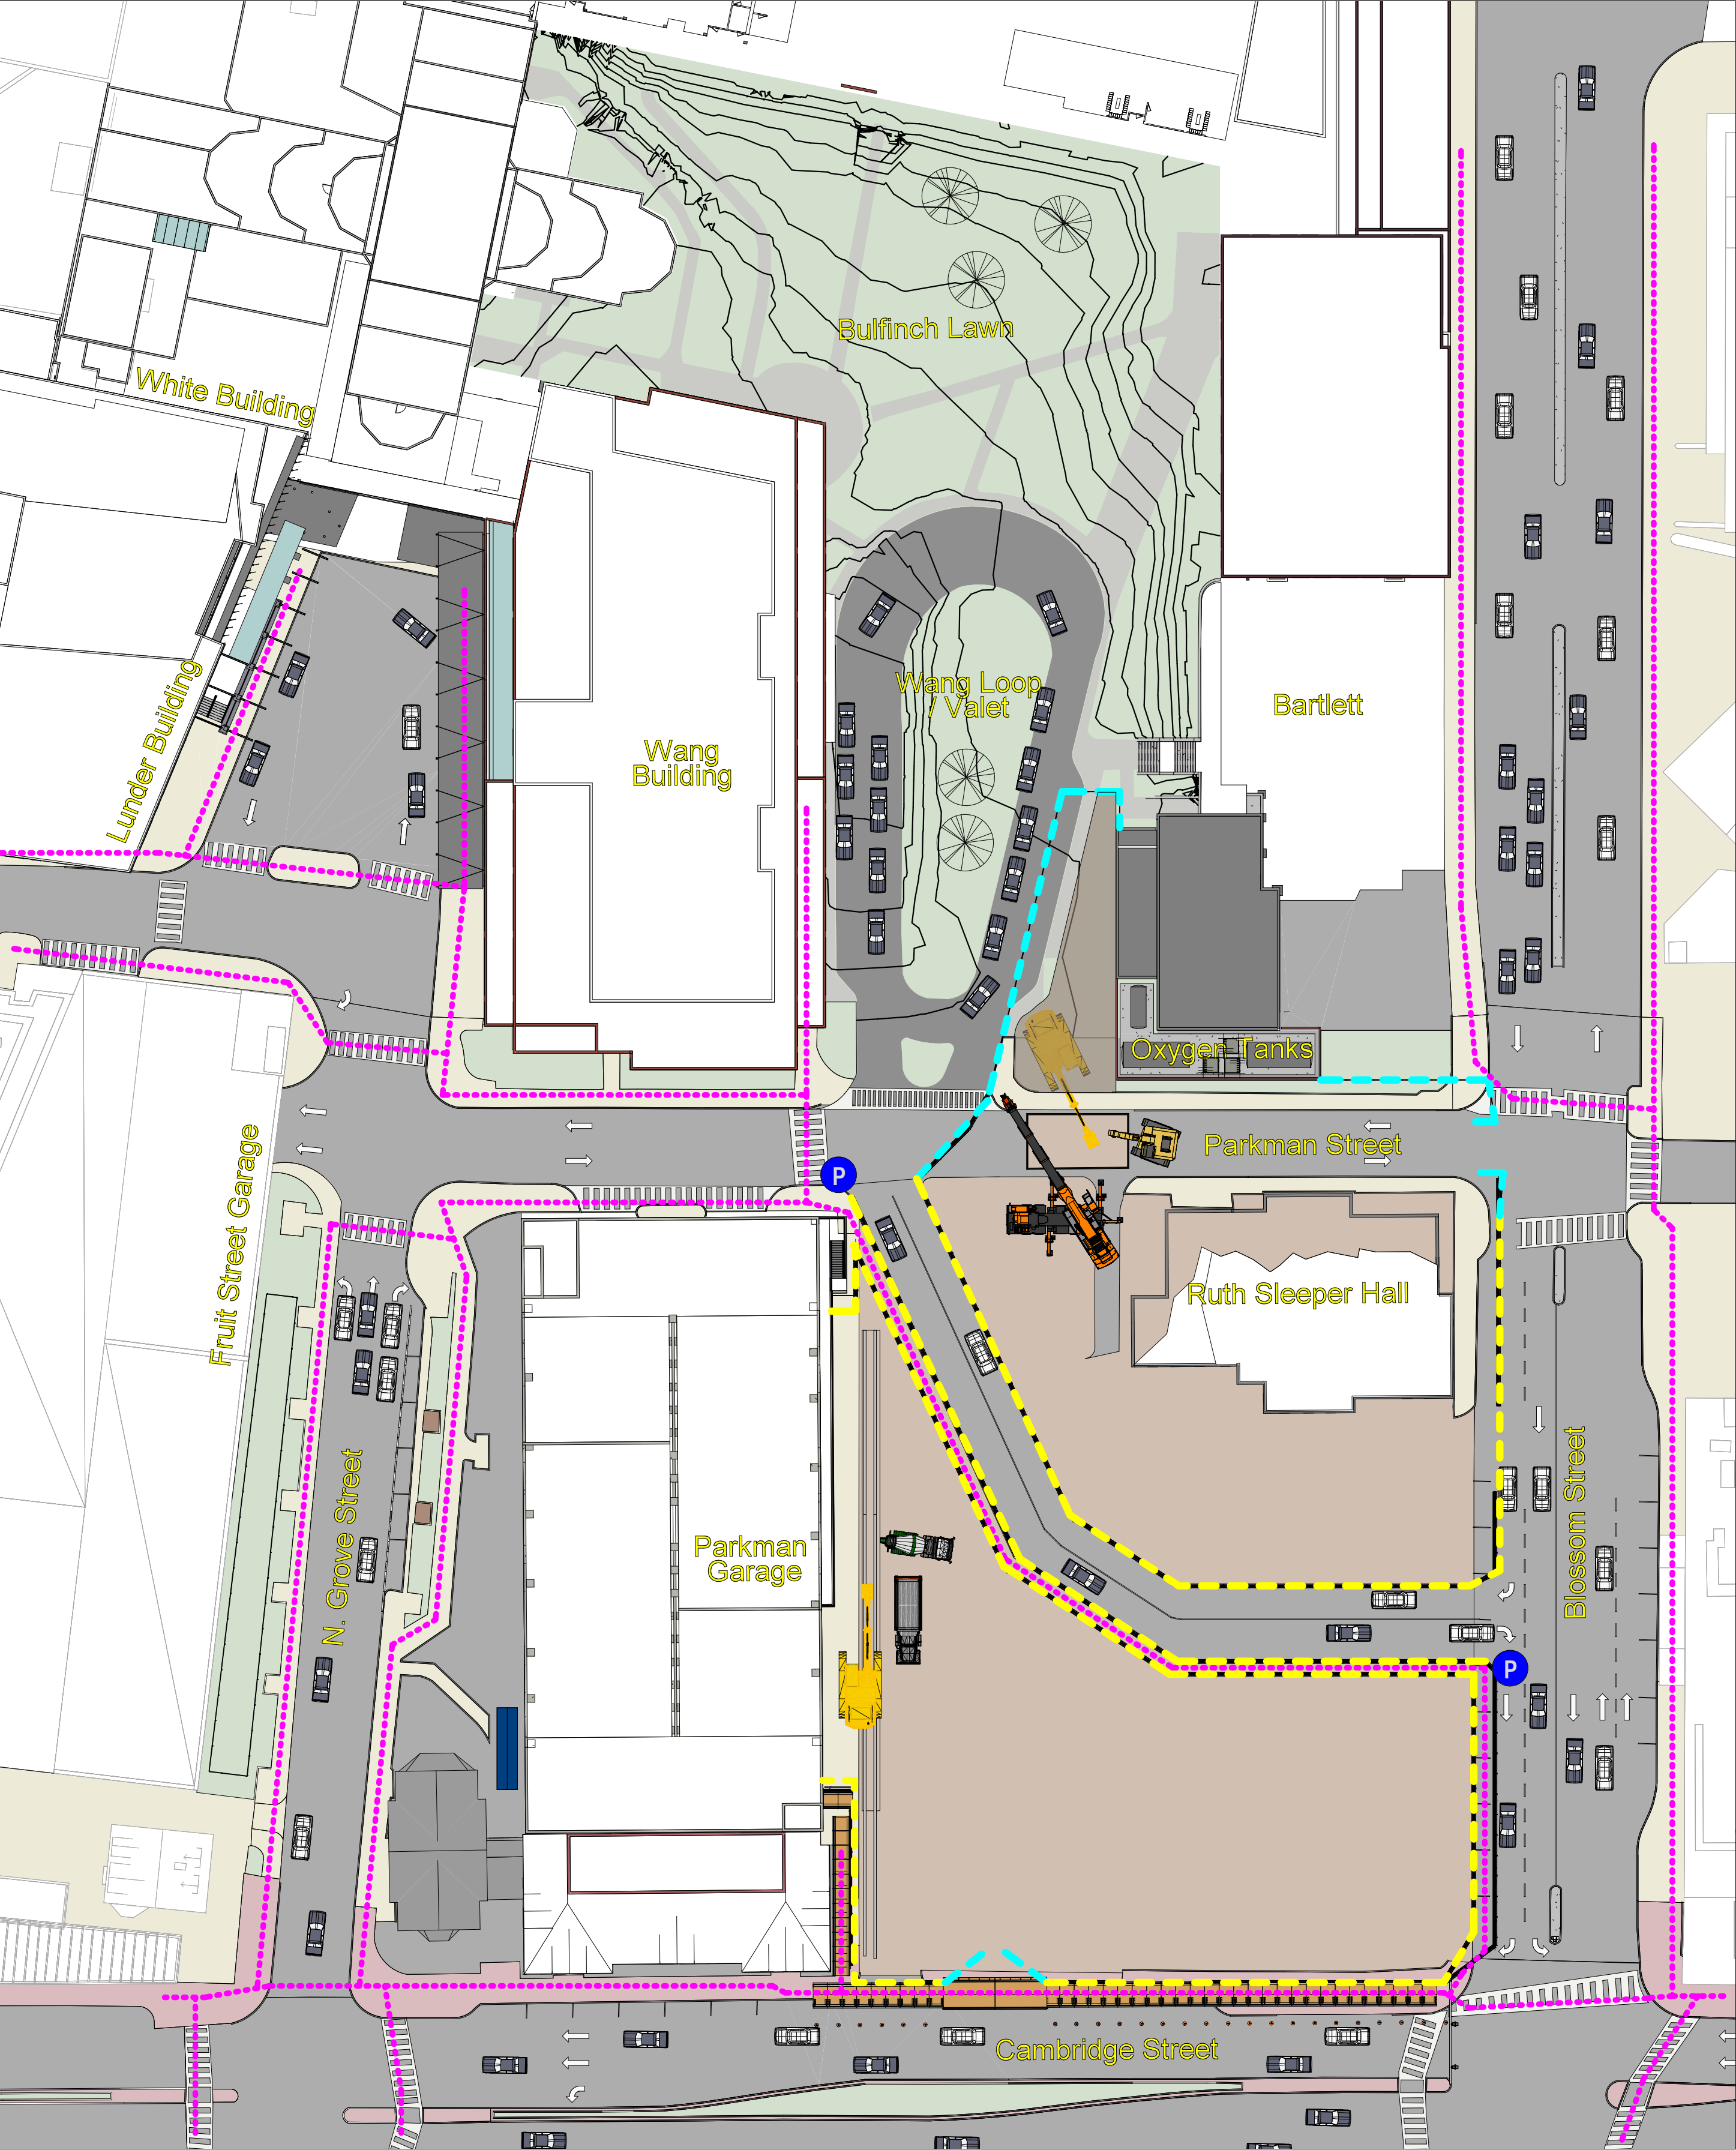


KEY	
	Site fence with scrim
	Site fence on jersey barrier
	Existing site fence
	Pedestrian travel
	Police detail

- Site Activity - Q3 2022 - Q1 2023**
- Temporary Bypass Road Open
 - Demolish Ruth Sleeper Hall
 - Parkman Street Utility Work and Mabey Bridge Work

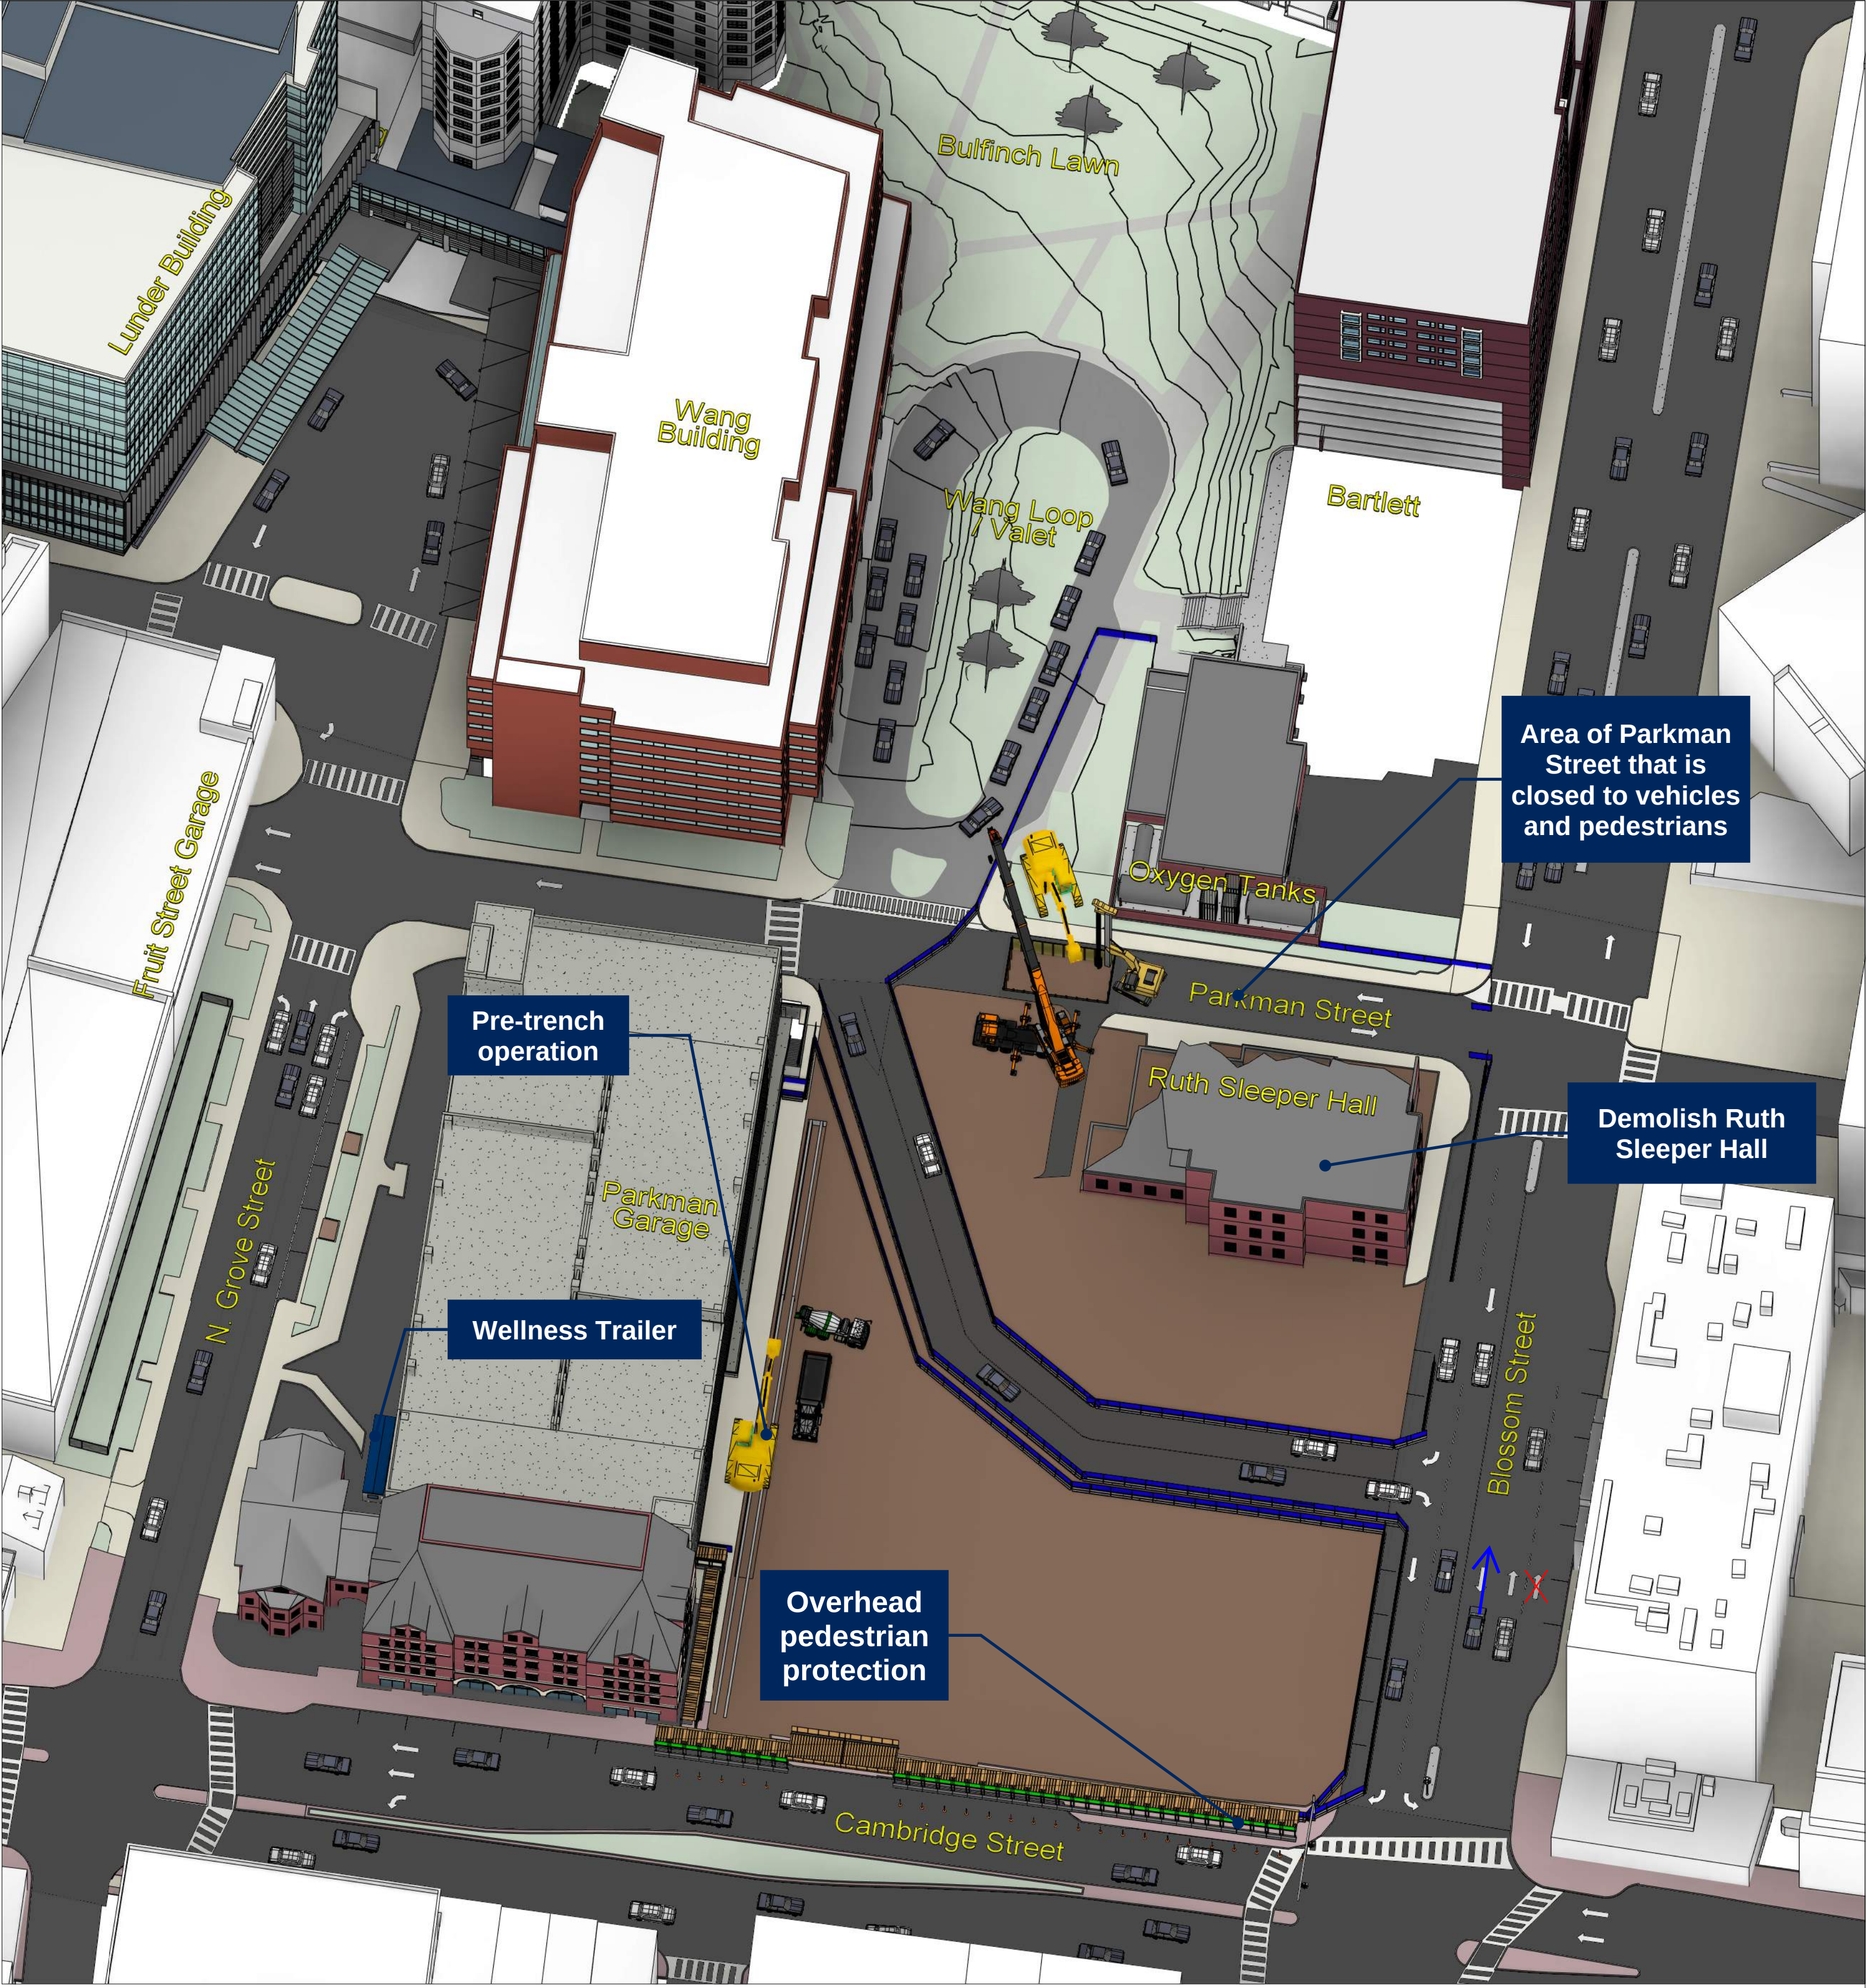


		MGH CAMBRIDGE STREET PROJECT	
SK-0052D		4B - Temp Road Open / Demolition / Pre-Trench / Tunnel SOE	Logistics
			200859
REV:		Original Issue Date: 7/26/2022	By: DMW & MAS

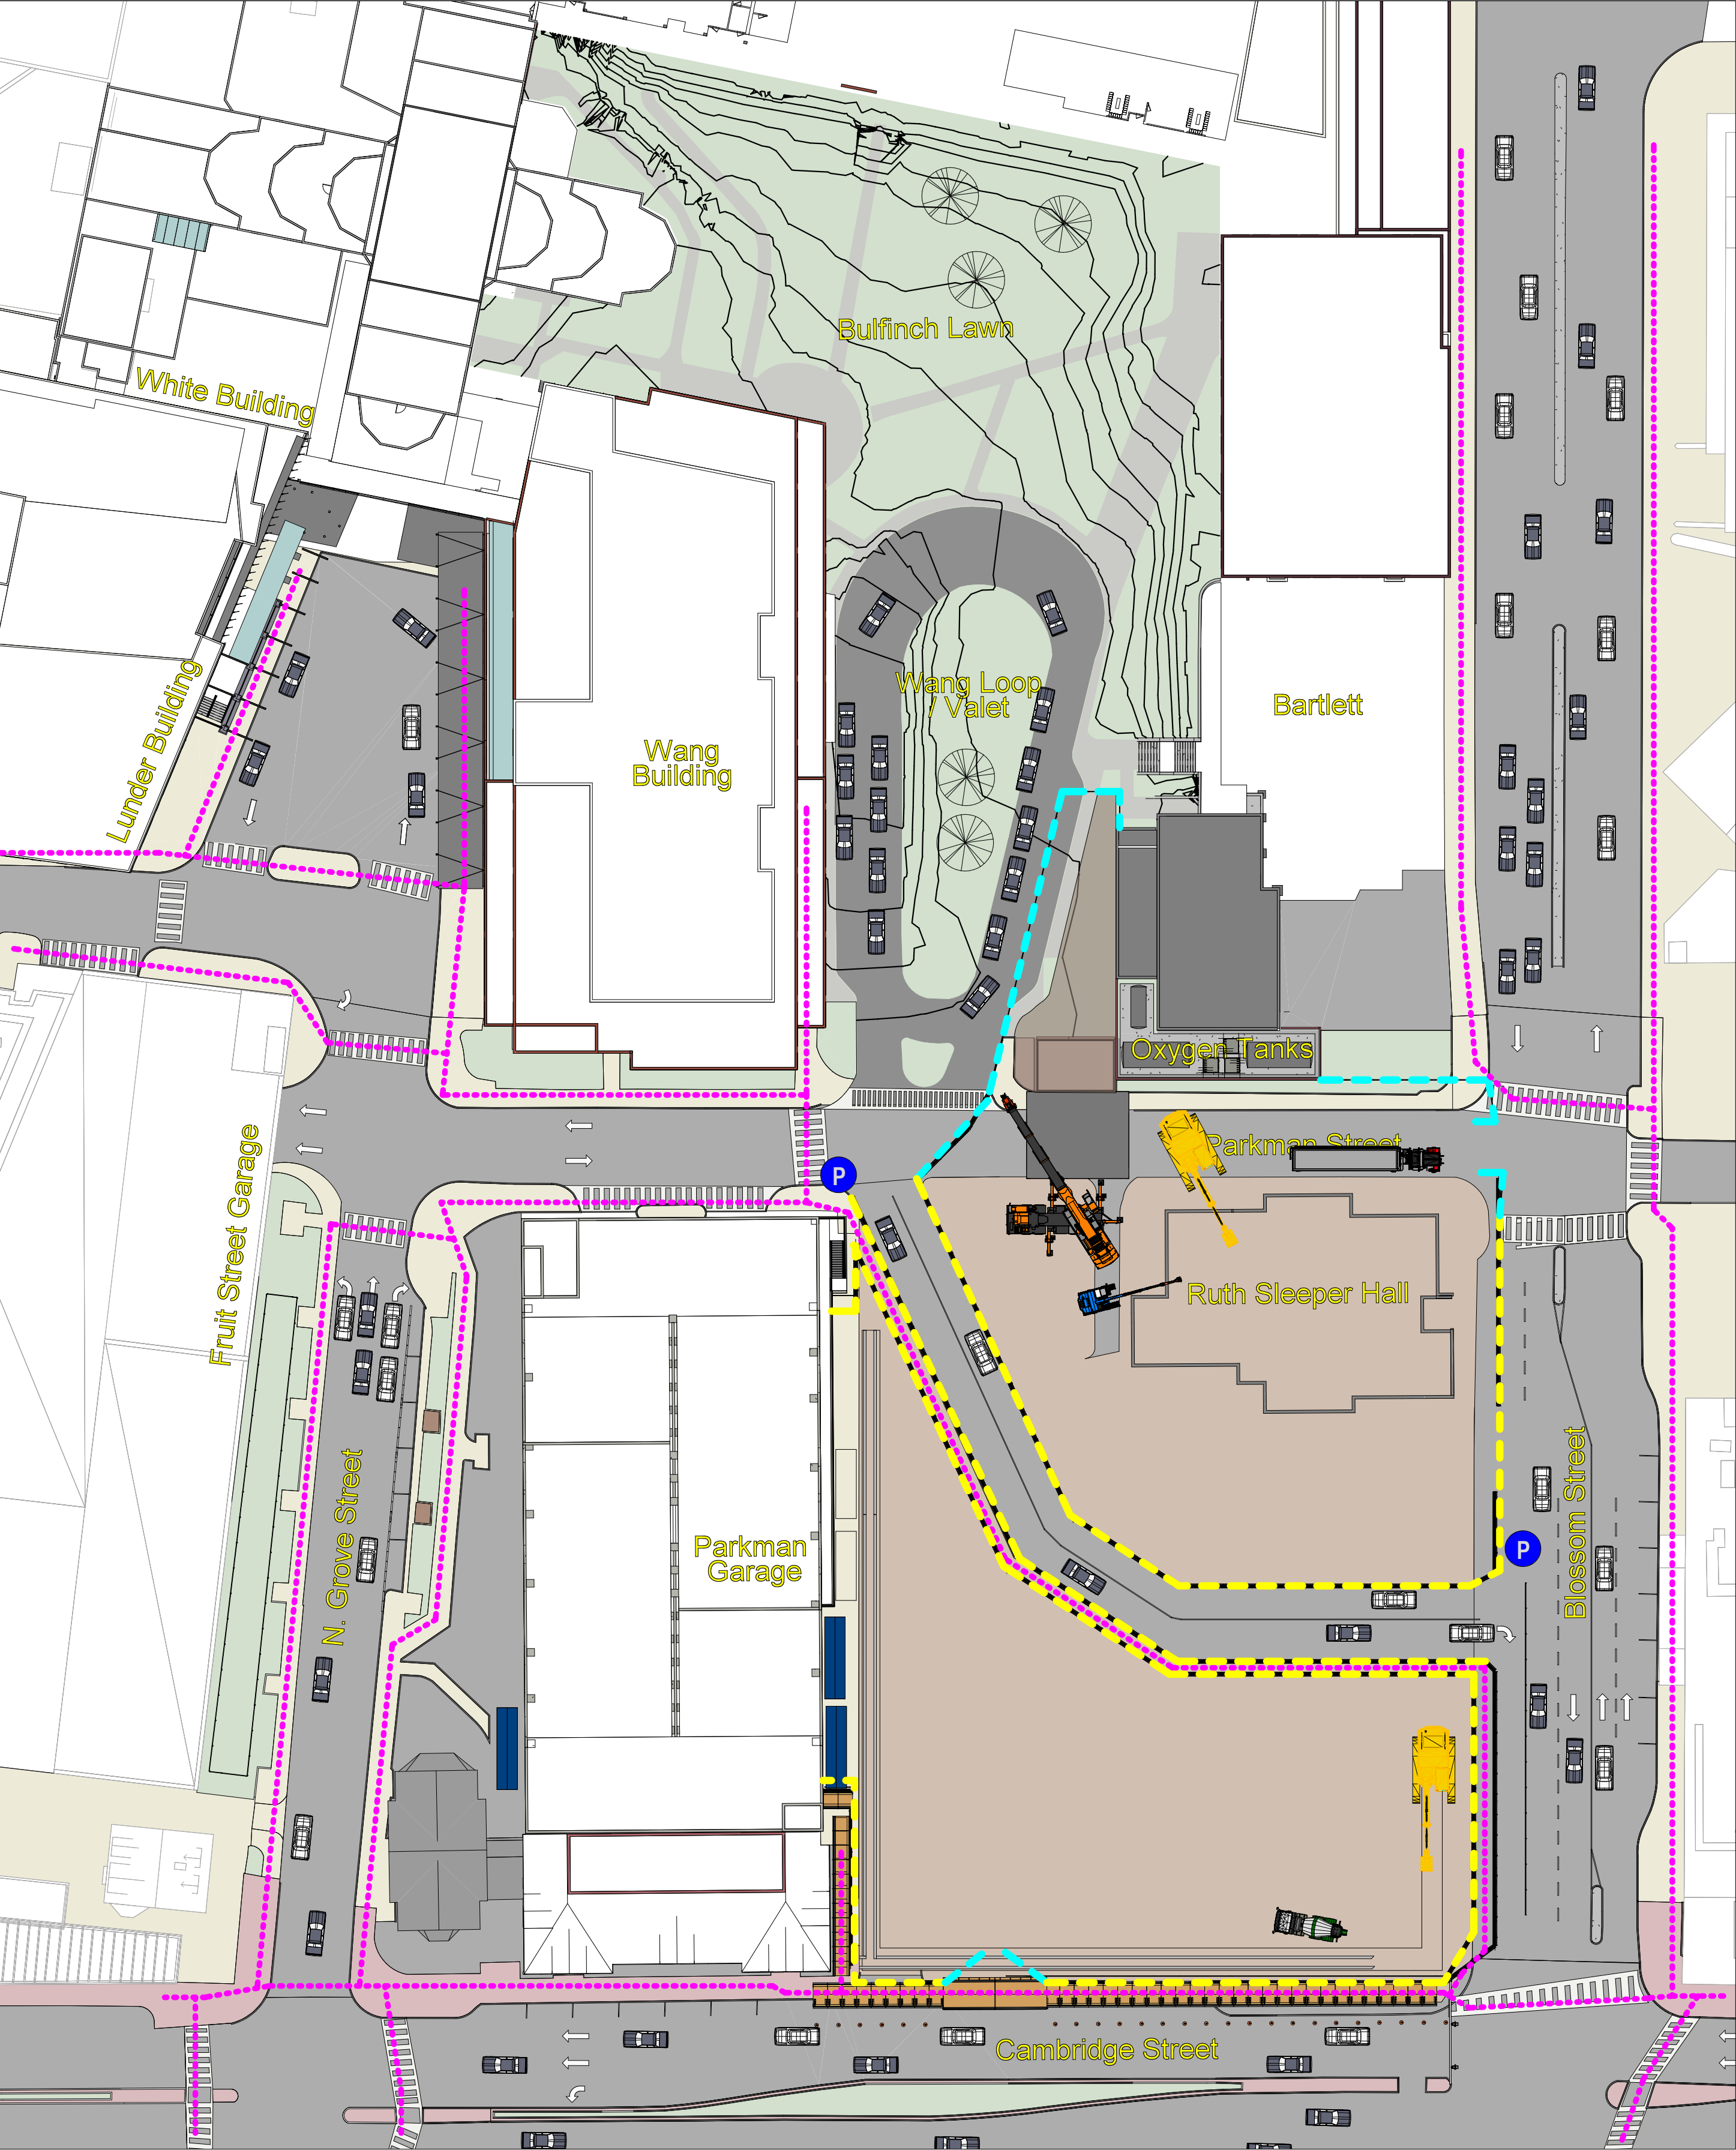


KEY	
	Site fence with scrim
	Site fence on jersey barrier
	Existing site fence
	Pedestrian travel
	Police detail

Site Activity - TBD Q3-Q4 2022

- This slide represents shifting the island on Blossom Street.
- Date TBD pending City of Boston approval

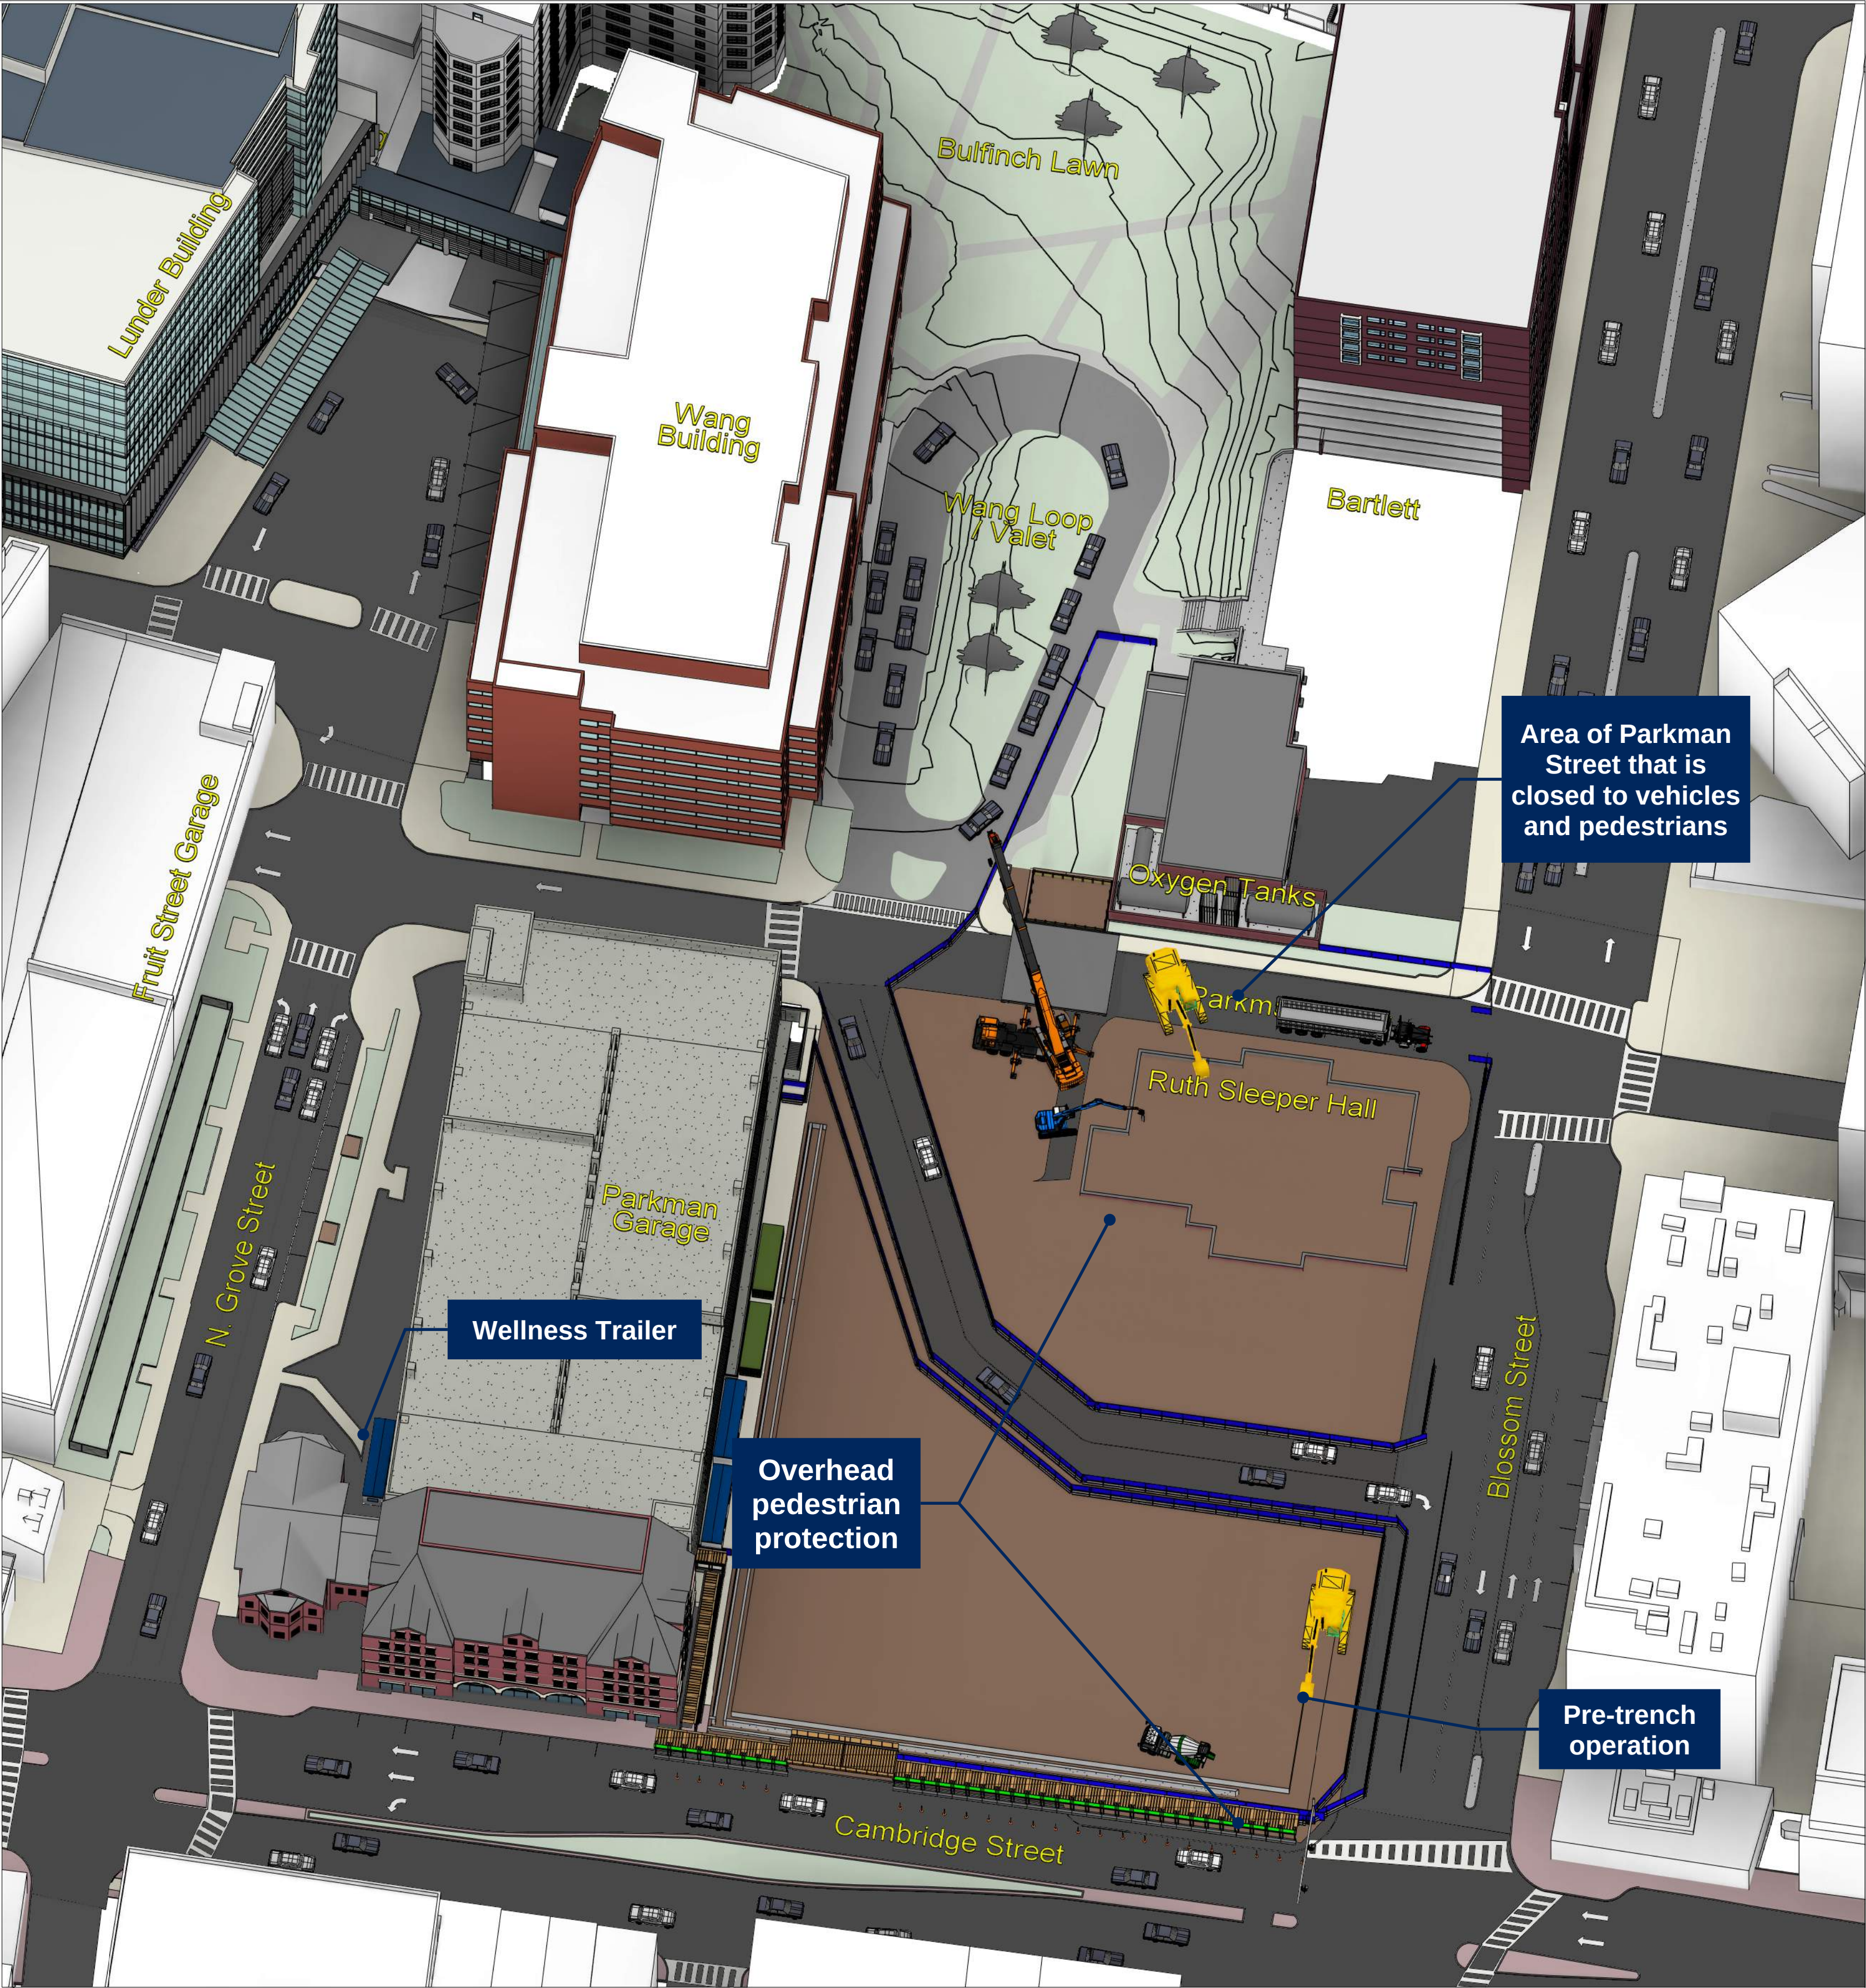


Turner WALSH		MGH CAMBRIDGE STREET PROJECT	
SK-0053		4B - Demo / Pre-trench / Tunnel SOE	
REV:		Original Issue Date: 7/26/2022	
		By: DMW & MAS	

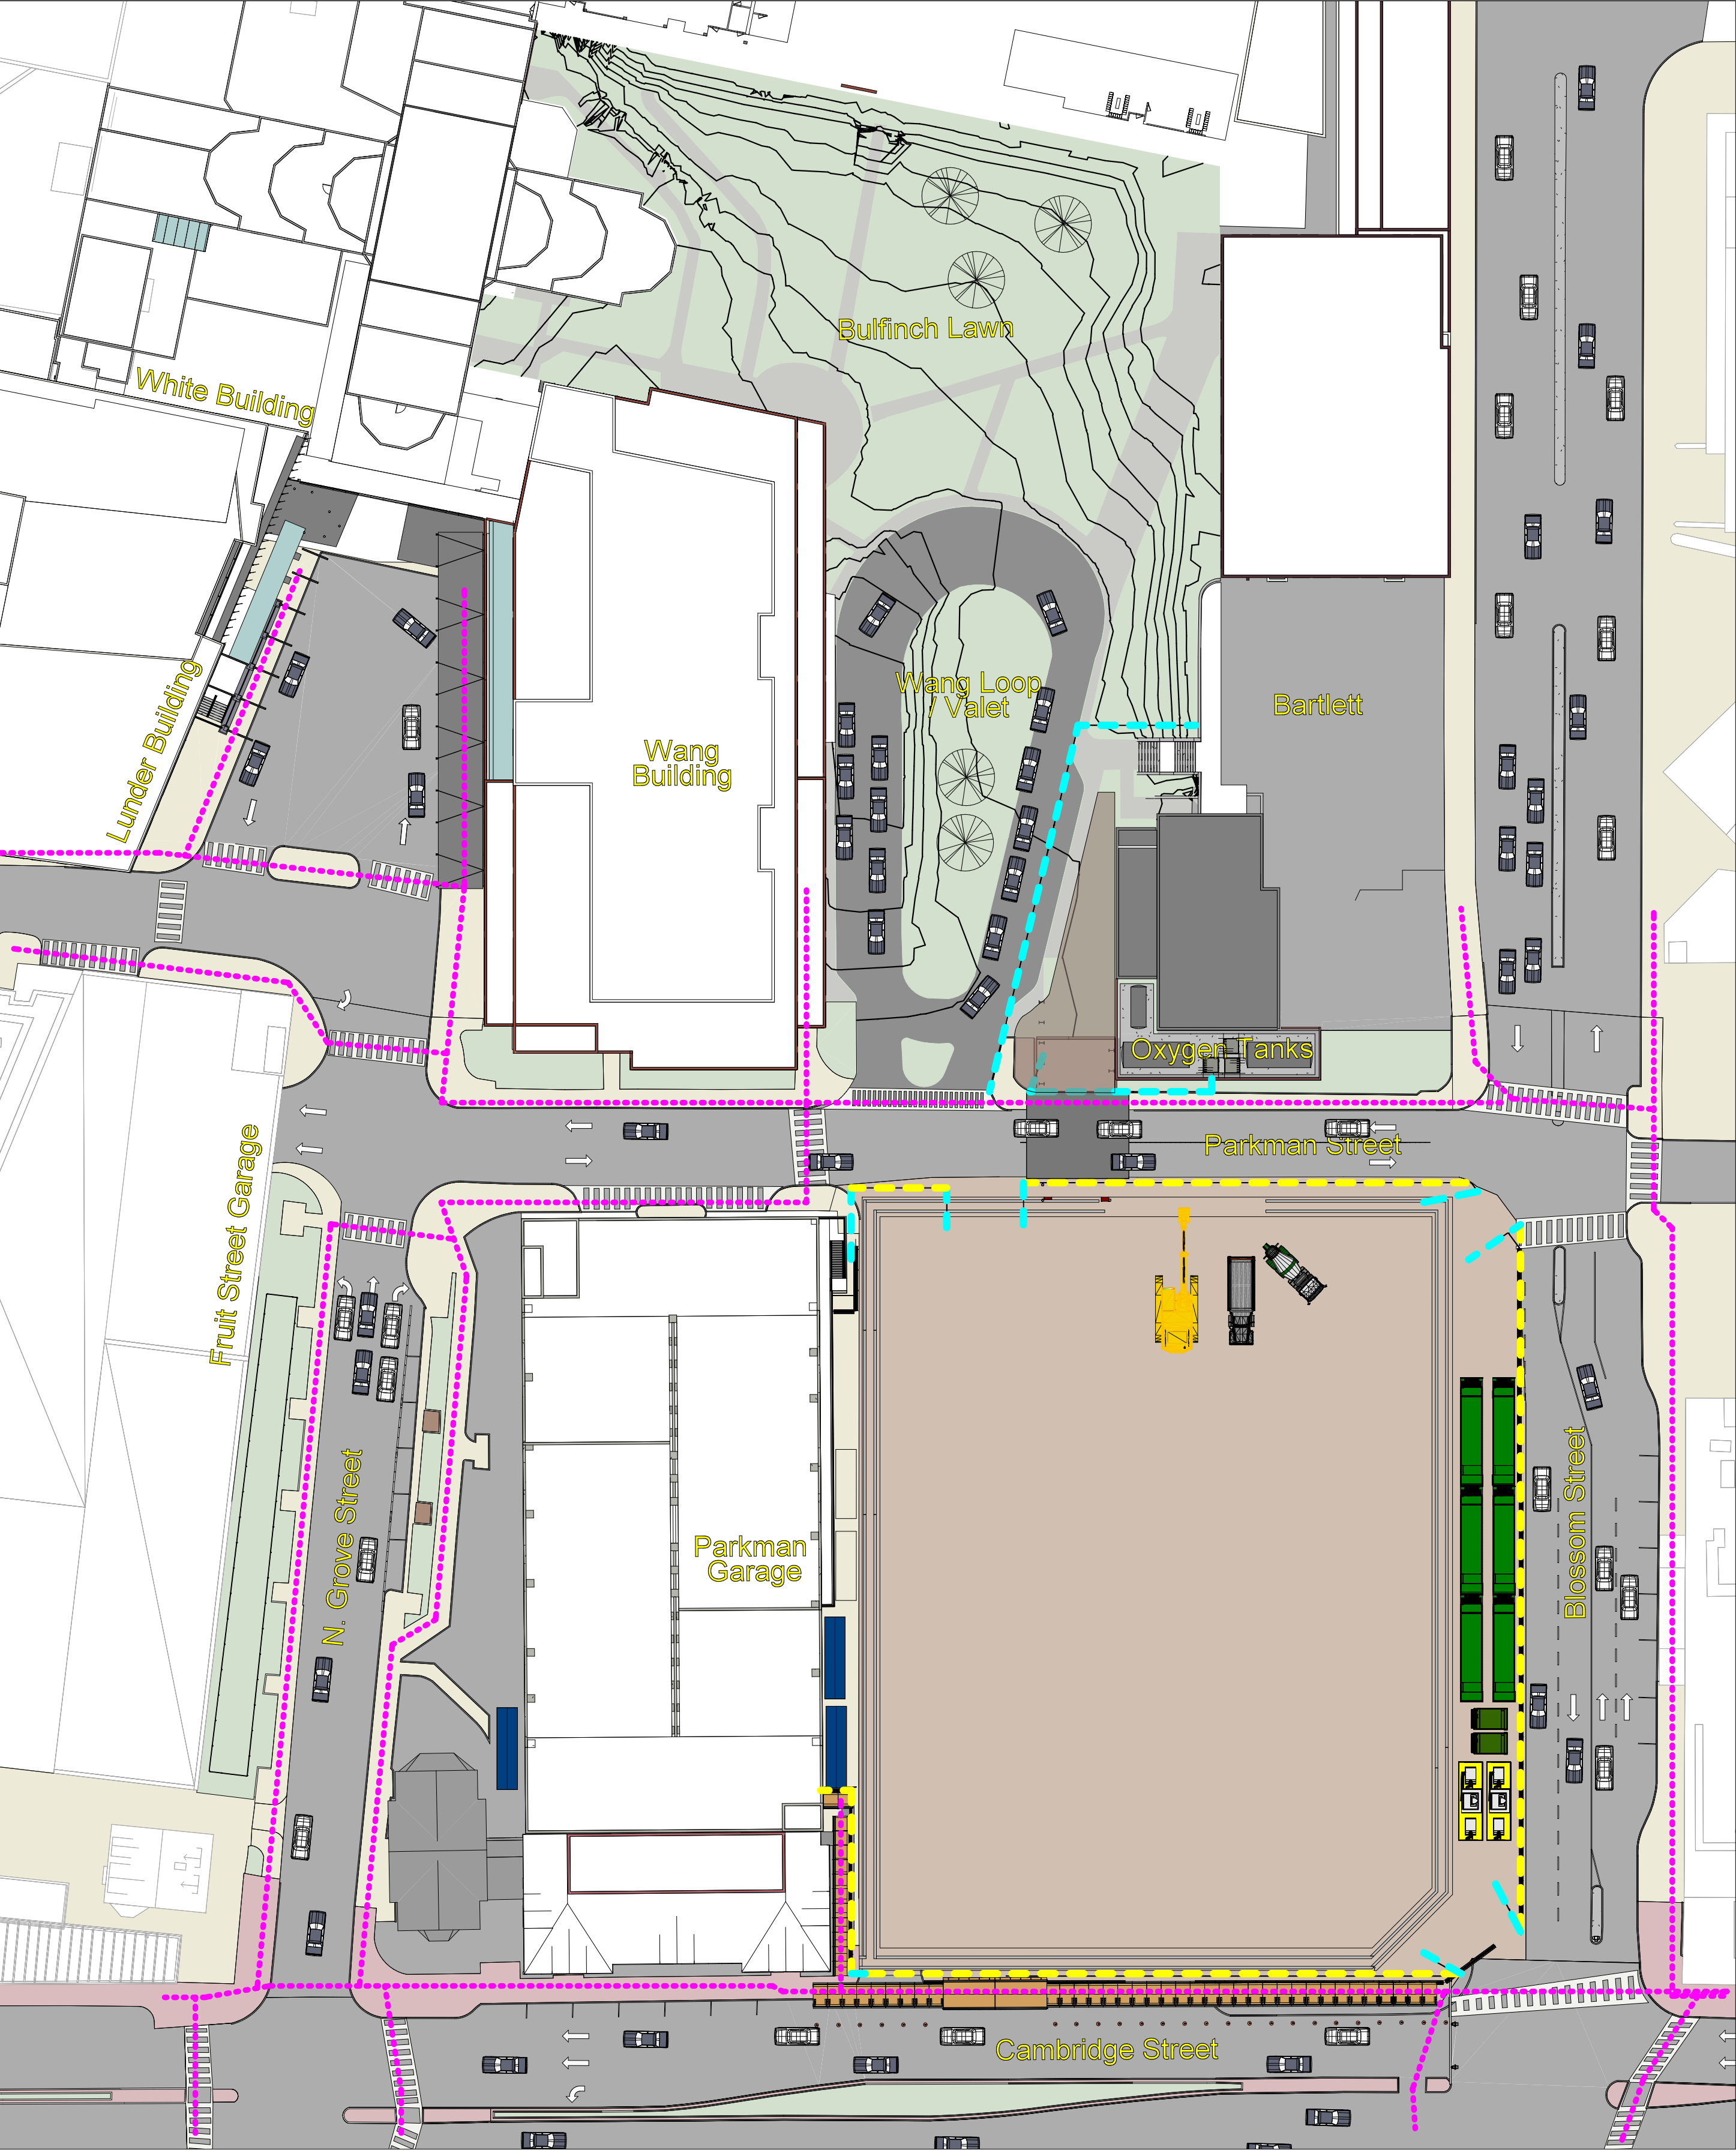

KEY	
	Site fence with scrim
	Site fence on jersey barrier
	Existing site fence
	Pedestrian travel
	Police detail

- Site Activity - Q1 2023**
- Temp road closed
 - Mabey Bridge in place
 - Parkman Street Open
 - Slurry Plant Setup/Install

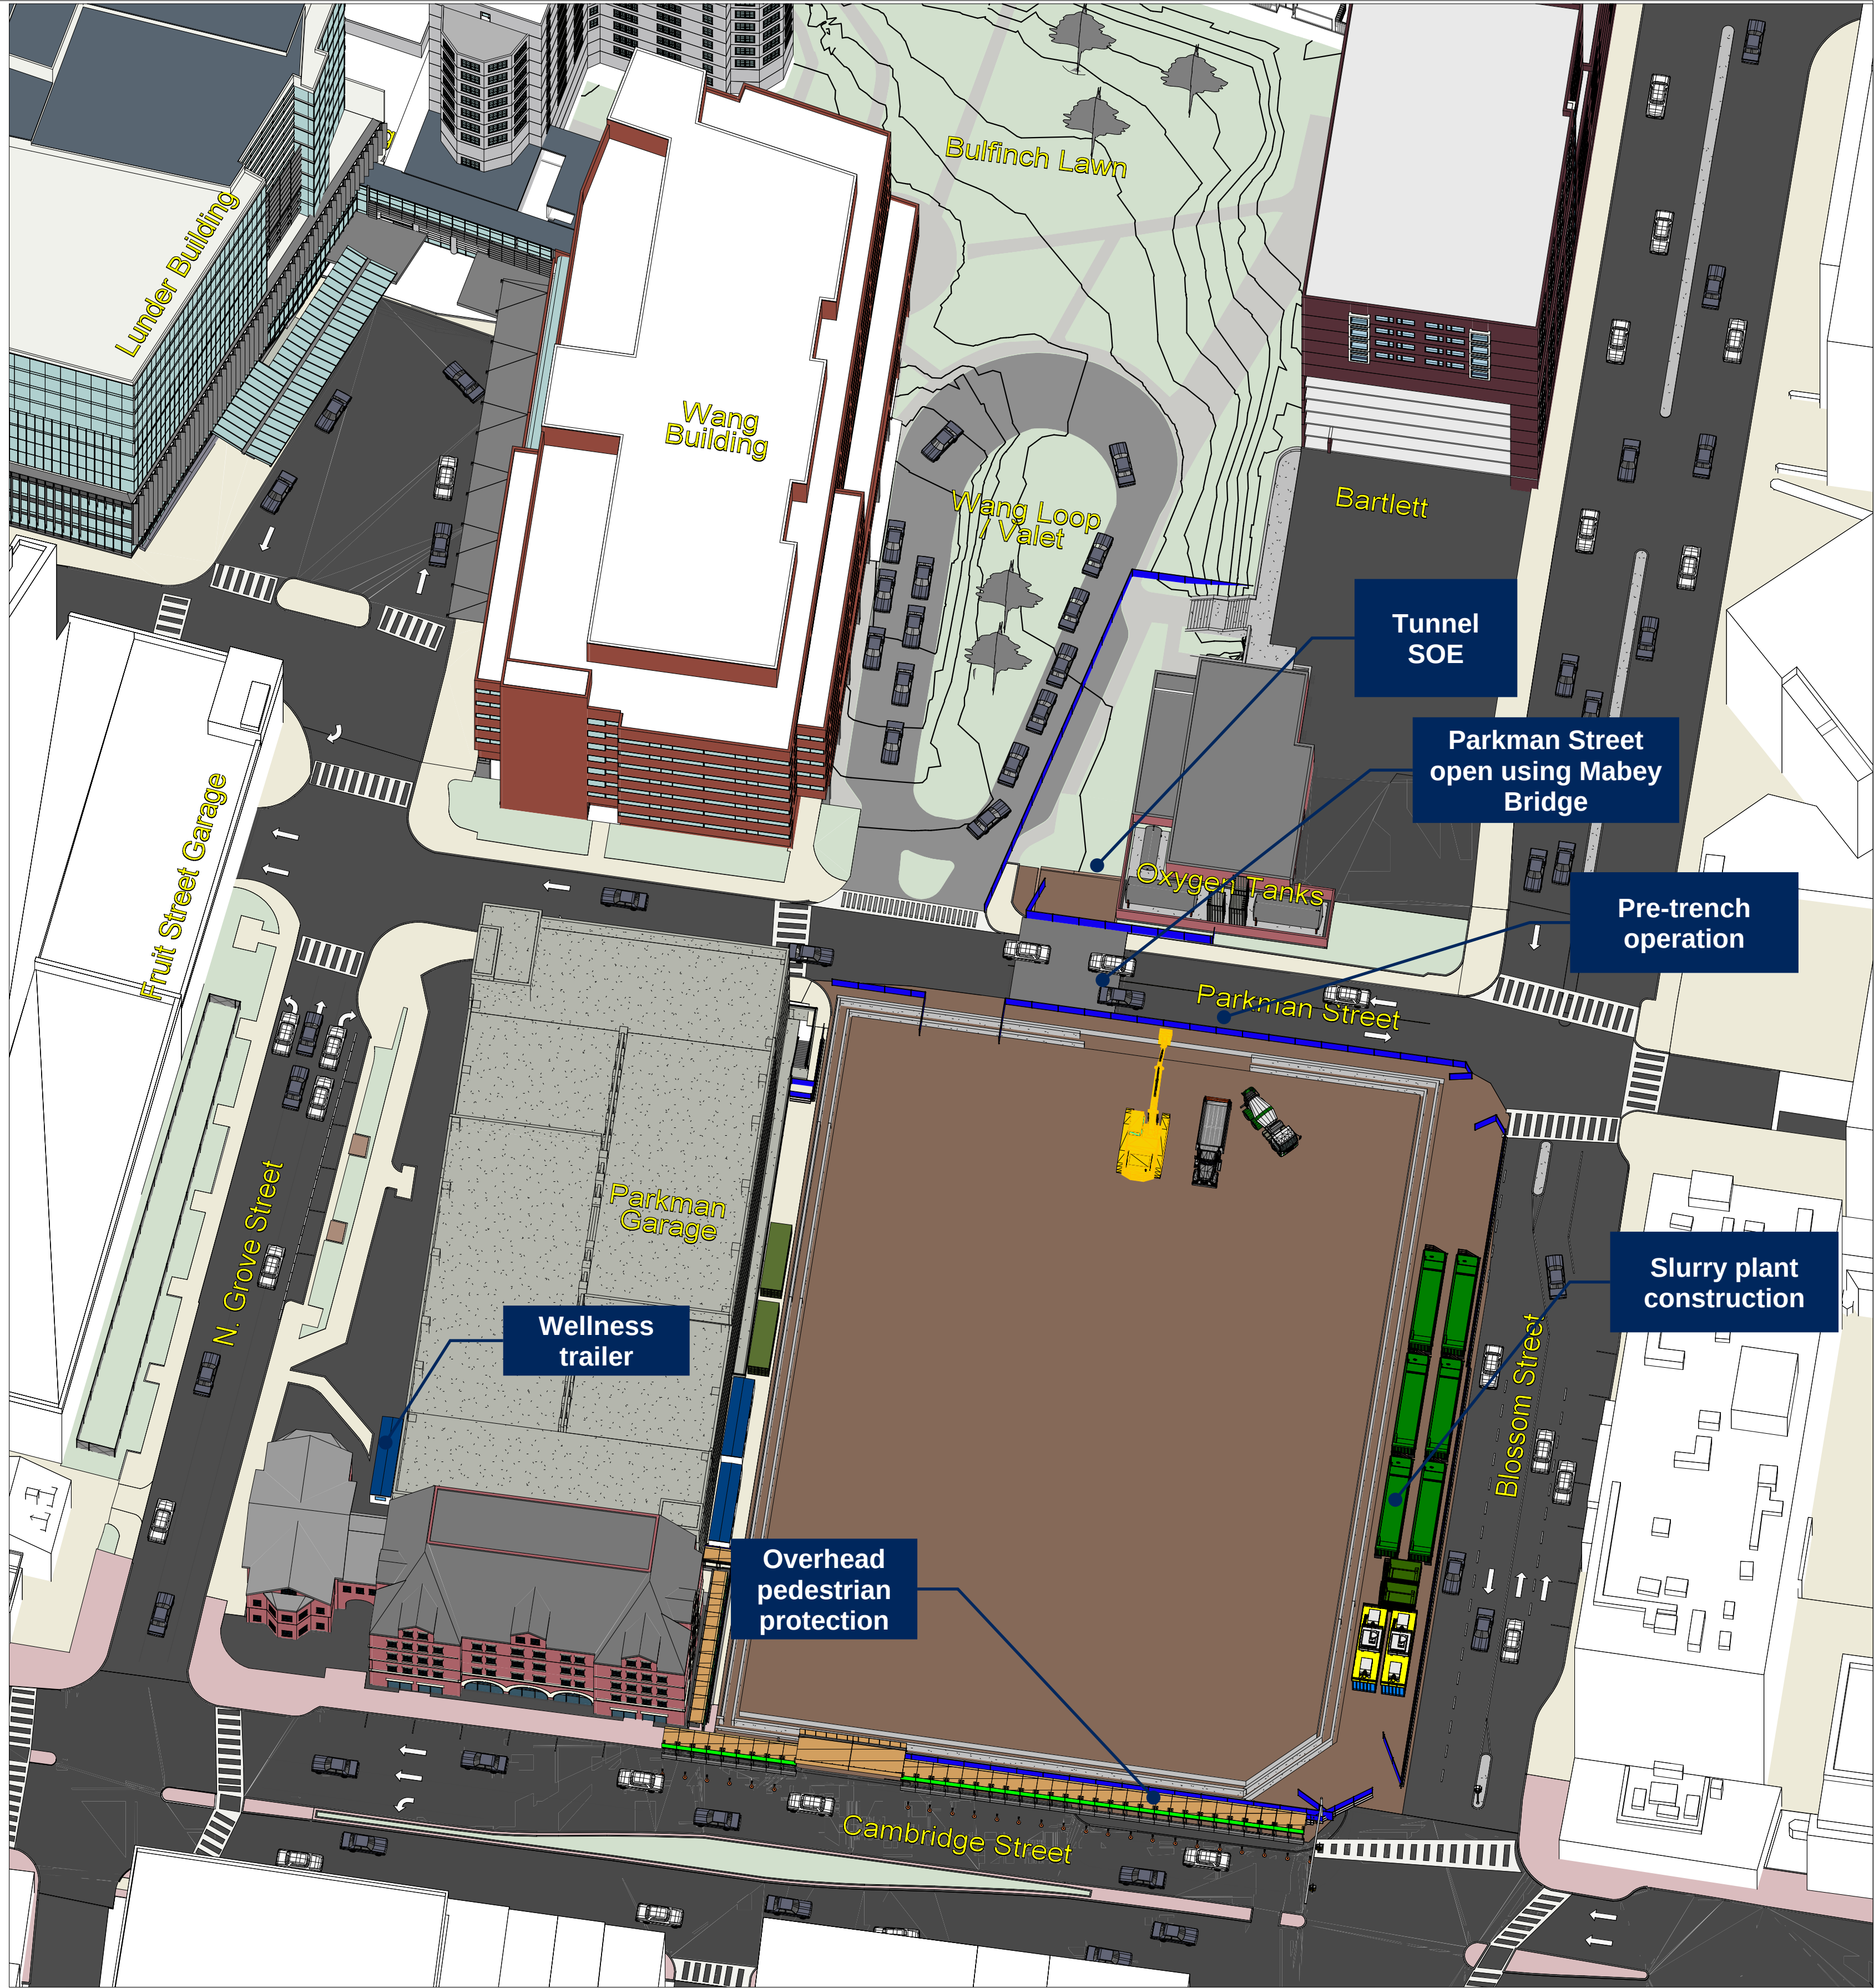

Turner WALSH		MGH CAMBRIDGE STREET PROJECT	
SK-0054		4B - Temp Road Closed / Pre-trench / Slurry Plant/Tunnel SOE	Logistics 200859
REV:		Original Issue Date: 7/26/2022	By: DMW & MAS